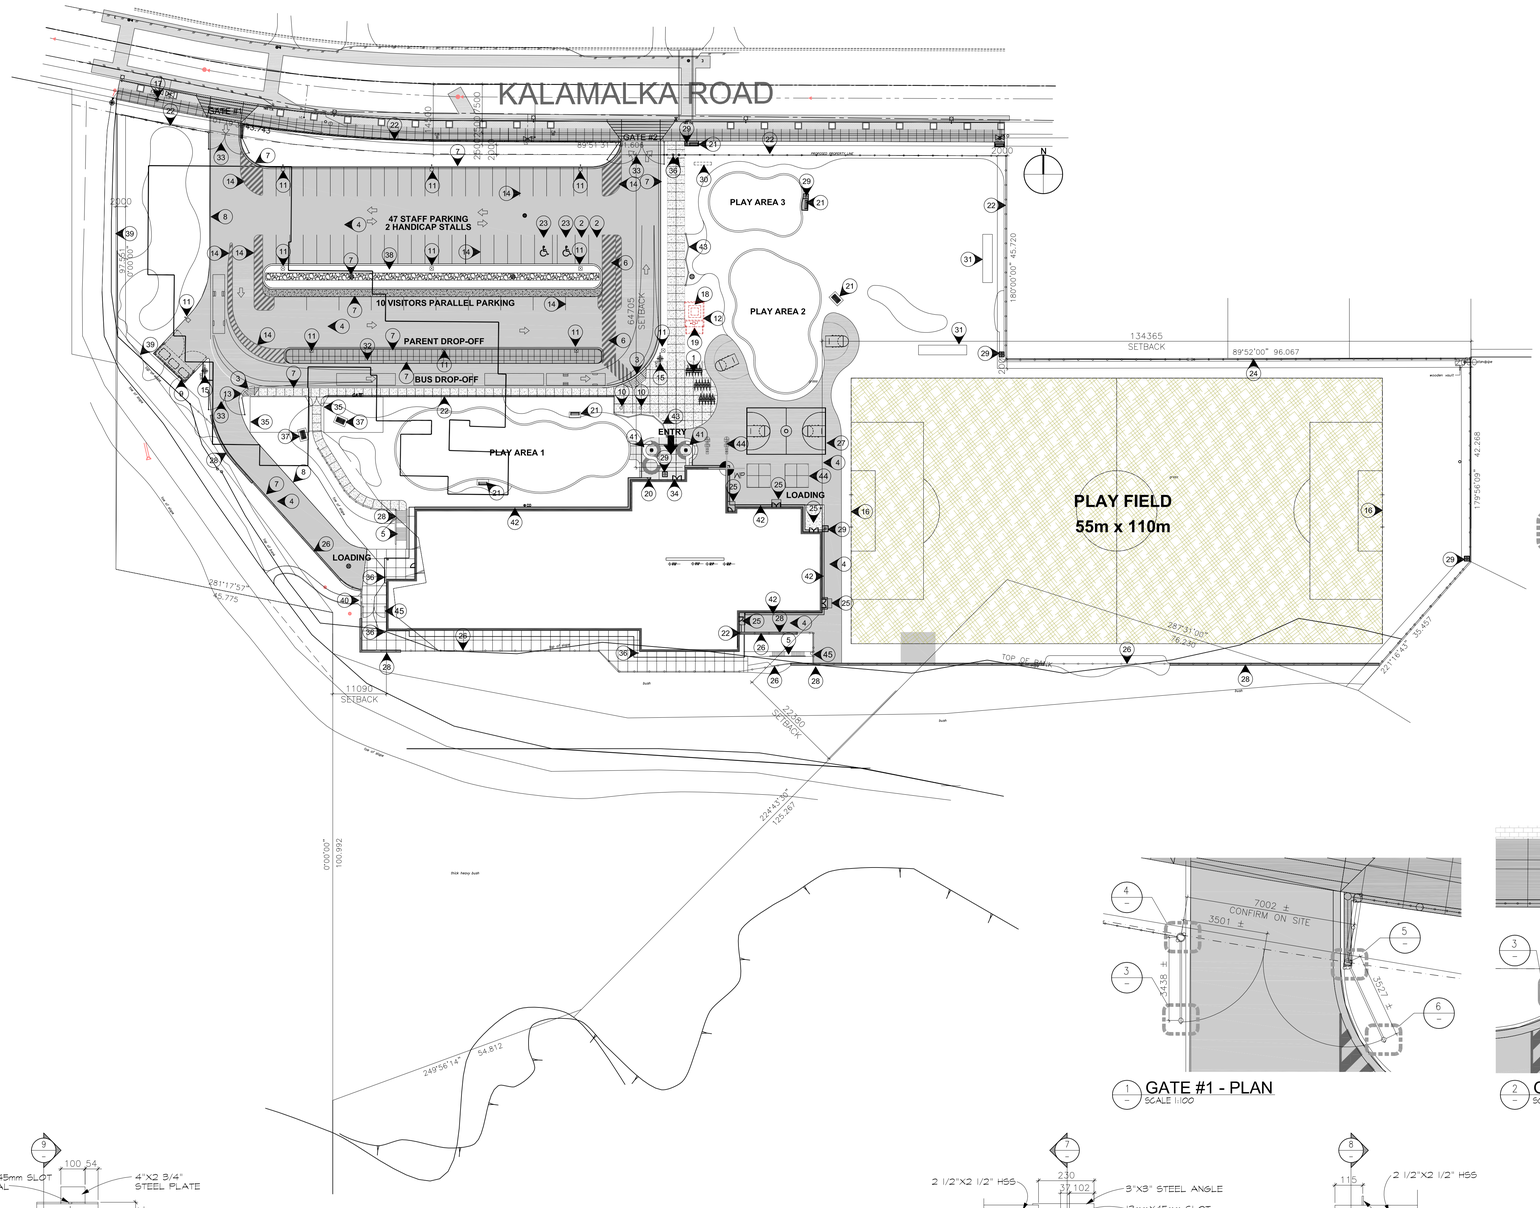

LEGEND

- NEW ASPHALT PAVING APPROX. AREA = 5657 sm
- NEW CONCRETE WALK APPROX. AREA= 1004 sm
- NEW SOD FIELD APPROX. AREA= 6050 sm
- CHEVRON PAINTED ASPHALT AREA OR SIDEWALK APPROX. AREA= 256 sm
- COLOURED CONCRETE HARDENER APPROX. AREA= 677 sm
- EXISTING BUILDING AND STRUCTURE TO BE REMOVED
- 1096.75 EXISTING CONTOUR TO REMAIN
- EXISTING CONTOUR TO BE REVISED
- NEW CONTOUR
- 000 000 NEW FINISHED GEODETIC ELEVATION
- 8 / A7.1 DETAIL NUMBER / SHEET NUMBER
- WP WORK POINT

SITE NOTES (REFER TO CIVIL AND LANDSCAPE)

1. BICYCLE RACKS, SUPPLIED AND INSTALLED BY OWNER.
2. ELECTRIC CAR STALL, REFER TO ELECT.
3. CONCRETE H/C LETDOWN, REFER TO CIVIL
4. ASPHALT PAVING
5. CONCRETE STEPS (180mm RISERS)
6. CROSS WALK WITH CHEVRON STRIPS, SEE DNG 12/A103
7. CONCRETE CURB, SEE CIVIL
8. EDGE OF GRASS AND PAVING
9. GARBAGE/RECYCLING DISPOSAL ENCLOSURE SEE 4/A103
10. FLAG POLES, REFER TO 1/A103
11. LIGHT STANDARDS (REFER TO ELECT.)
12. TRANSFORMER AND GAS METER W/ ENCLOSURE, RE: 9/A103 (REFER TO ELECT.)
13. EXTENT OF CONC. CURB, SEE CIVIL
14. PAINTED PARKING LINES
15. FIRE HYDRANT, SEE CIVIL
16. NEW GOAL POST, SEE SPEC. CASH ALLOWANCE ??
17. EXISTING FIRE HYDRANT
18. PRECAST CONCRETE PAD FOR TRANSFORMER PROVIDED BY UTILITY
19. GAS METER (REFER TO MECH.)
20. SIAMESE CONNECTION (REFER TO MECH.)
21. BENCH W/ CONC. PAD, SEE LANDSCAPE
22. NEW CHAINLINK FENCE, SEE LANDSCAPE AND CIVIL
23. HANDICAPPED PARKING SIGN PAINTED ON ASPHALT
24. REMOVE EXISTING CHAIN LINK FENCE, REPLACE WITH NEW CHAIN LINK FENCE AND POSTS, SEE LANDSCAPE
25. CONCRETE SLAB, REFER TO STRUCTURAL
26. CHAINLINK FENCE, MOUNTED ON RETAINING WALL OR GROUND WHERE NECESSARY, SEE LANDSCAPE. REFER TO CIVIL FOR LOCATION OF RETAINING WALLS.
27. ASPHALT BASKETBALL COURT W/ PAINTED LINES AND NET POSTS, SEE LANSCAPE
28. CONCRETE RETAINING WALL, REFER TO CIVIL AND STRUCTURAL
29. GARBAGE RECEPTACLE, SEE LANDSCAPE
30. SALVAGED SCHOOL SIGNAGE TO BE INSTALLED BY CONTRACTOR. RE:-/A103
31. LONG JUMP PIT, SEE LANDSCAPE
32. NO POST BARRIERS, SEE CIVIL
33. HSS GATE, RE:DETAILS 1/- AND 2/-
34. LOCATION OF ANNUNCIATOR AND FIRE ALARM INSIDE BUILDING, REFER TO ELECTRICAL
35. LOCATION OF FUTURE PORTABLES, REFER TO ELECTRICAL DRAWINGS FOR FUTURE POWER AND ALARM SYSTEM REQUIREMENTS. PROVIDE SECURE PULL BOX FOR FUTURE TERMINATIONS.
36. BOLLARD, SEE 3/A103
37. PICNIC TABLE W/ CONC. PAD, SEE LANDSCAPE
38. BIOSWALE, REFER TO LANDSCAPE
39. EXISTING FENCE TO REMAIN, SEE LANDSCAPE
40. NEW GATE ACCESS TO PARK, SEE LANDSCAPE
41. CONCRETE BENCH SEE 21/A103
42. MAINTENANCE STRIP, SEE LANDSCAPE
43. FENCING, SEE LANDSCAPE
44. PAINTED GAME LINES, SEE LANDSCAPE
45. CHAINLINK GATE, SEE LANDSCAPE AND CIVIL

1 / - GATE #1 - PLAN
SCALE 1:100

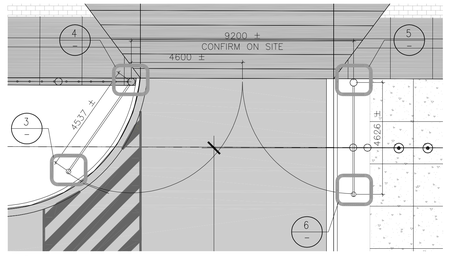

2 / - GATE #2 - PLAN
SCALE 1:100

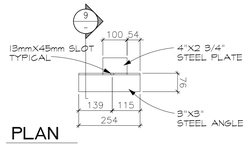

PLAN
SCALE= 1:10

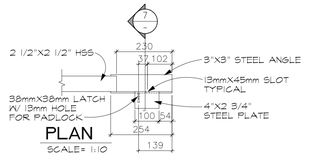

PLAN
SCALE= 1:10

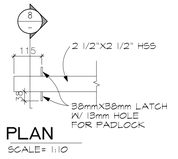

PLAN
SCALE= 1:10

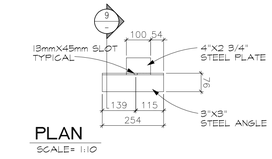

PLAN
SCALE= 1:10

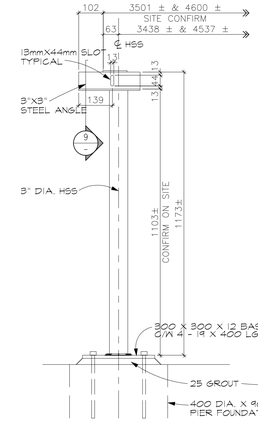

3 / - GATE DETAIL
SCALE= 1:10

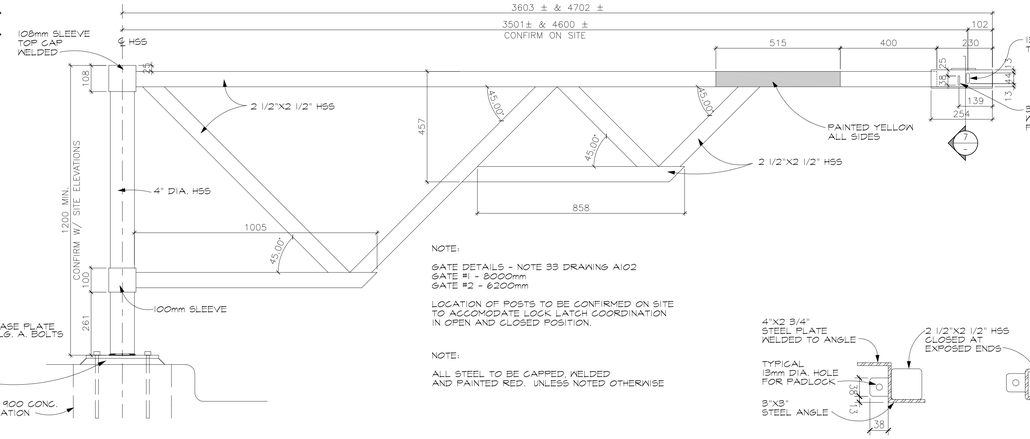

4 / - GATE DETAIL - ELEVATION
SCALE= 1:10

NOTE:

GATE DETAILS - NOTE 33 DRAWING A102
GATE #1 - 8000mm
GATE #2 - 6200mm

LOCATION OF POSTS TO BE CONFIRMED ON SITE TO ACCOMODATE LOCK LATCH COORDINATION IN OPEN AND CLOSED POSITION.

NOTE:

ALL STEEL TO BE CAPPED, WELDED AND PAINTED RED. UNLESS NOTED OTHERWISE

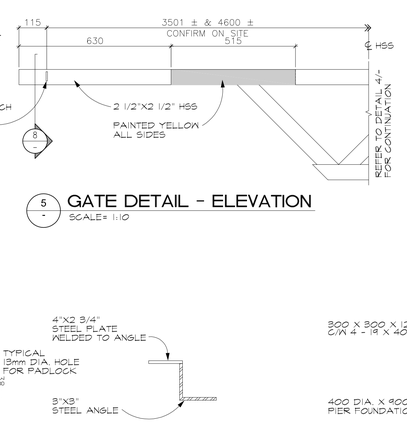

5 / - GATE DETAIL - ELEVATION
SCALE= 1:10

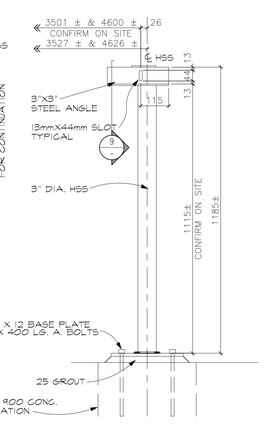

6 / - GATE DETAIL - ELEVATION
SCALE= 1:10

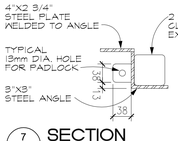

7 / - SECTION
SCALE= 1:5

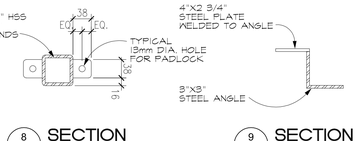

8 / - SECTION
SCALE= 1:5

9 / - SECTION
SCALE= 1:5

McDonell Quiring Neumann ARCHITECTS
102, 3351 - 24 Avenue
Vernon, British Columbia V1T 9S8
T: 250-542-1199 F: 250-542-5236 E: info@mqn.ca

THESE DESIGNS AND DRAWINGS ARE PREPARED SOLELY FOR THE USE OF THE CLIENT WITH WHOM THE DESIGN PROFESSIONAL HAS ENTERED INTO A CONTRACT AND ARE NOT TO BE USED BY ANY OTHER PERSON OR FOR ANY OTHER PROJECT. THE DESIGN PROFESSIONAL HAS NOT ENTERED INTO A CONTRACT WITH ANY PERSON OR ENTITY WITH RESPECT TO THE USE, RELIANCE OR ACCURACY OF THE ELECTRONIC FILES. THE DESIGN PROFESSIONAL HAS NO LIABILITY FOR ANY CHANGES MADE TO THE ELECTRONIC FILES AFTER THE TIME OF DELIVERY. THE DESIGN PROFESSIONAL HAS NO LIABILITY FOR ANY USE OF THE ELECTRONIC FILES ON OTHER PROJECTS OR FOR EXTENSIONS OF THIS PROJECT OR ANY OTHER PROJECT EXCEPT BY AGREEMENT IN WRITING AND APPROPRIATE COMPENSATION TO THE DESIGN PROFESSIONAL. ALL REUSE OR MODIFICATIONS WITHOUT THE WRITTEN VERIFICATION OR ADAPTATION BY THE DESIGN PROFESSIONAL FOR THE SPECIFIC PURPOSE INTENDED WILL BE AT THE CLIENT'S SOLE RISK AND WITHOUT LIABILITY OR LEGAL EXPOSURE TO THE DESIGN PROFESSIONAL. THE CLIENT SHALL INDEMNIFY AND HOLD HARMLESS THE DESIGN PROFESSIONAL AND HIS OR HER EMPLOYEES FROM ALL CLAIMS, DAMAGES, LOSSES AND EXPENSES INCLUDING LEGAL FEES ARISING OUT OF OR RESULTING THEREFROM. ANY MATERIAL OMISSIONS OR DISCREPANCIES SHALL BE REPORTED TO THE DESIGN PROFESSIONAL WITHIN 30 DAYS OF RECEIPT OF THE ELECTRONIC FILES, OTHERWISE THE FILES SHALL BE DEEMED TO BE ACCEPTED BY THE CLIENT.

ISSUE		DATE
1	ISSUED FOR 90% COORDINATION	2009/09/16
2	ISSUED TO QS	2009/09/16
3	Revised Parking	2009/11/03
4	ISSUED FOR TENDER	2009/04/14

PROJECT TITLE

COLDSTREAM ELEMENTARY SCHOOL

SCHOOL DISTRICT #22

DRAWING TITLE

SITE PLAN

PROJECT: 08364

SCALE: 1:500

DRAWN BY: VT

DRAWING:

A102

OF

P:\2008\08364 SD 22 Coldstream Elementary\00 MQN Architects\04 Working Drawings\A102 Site plan.dwg 2009/4/28 15:52