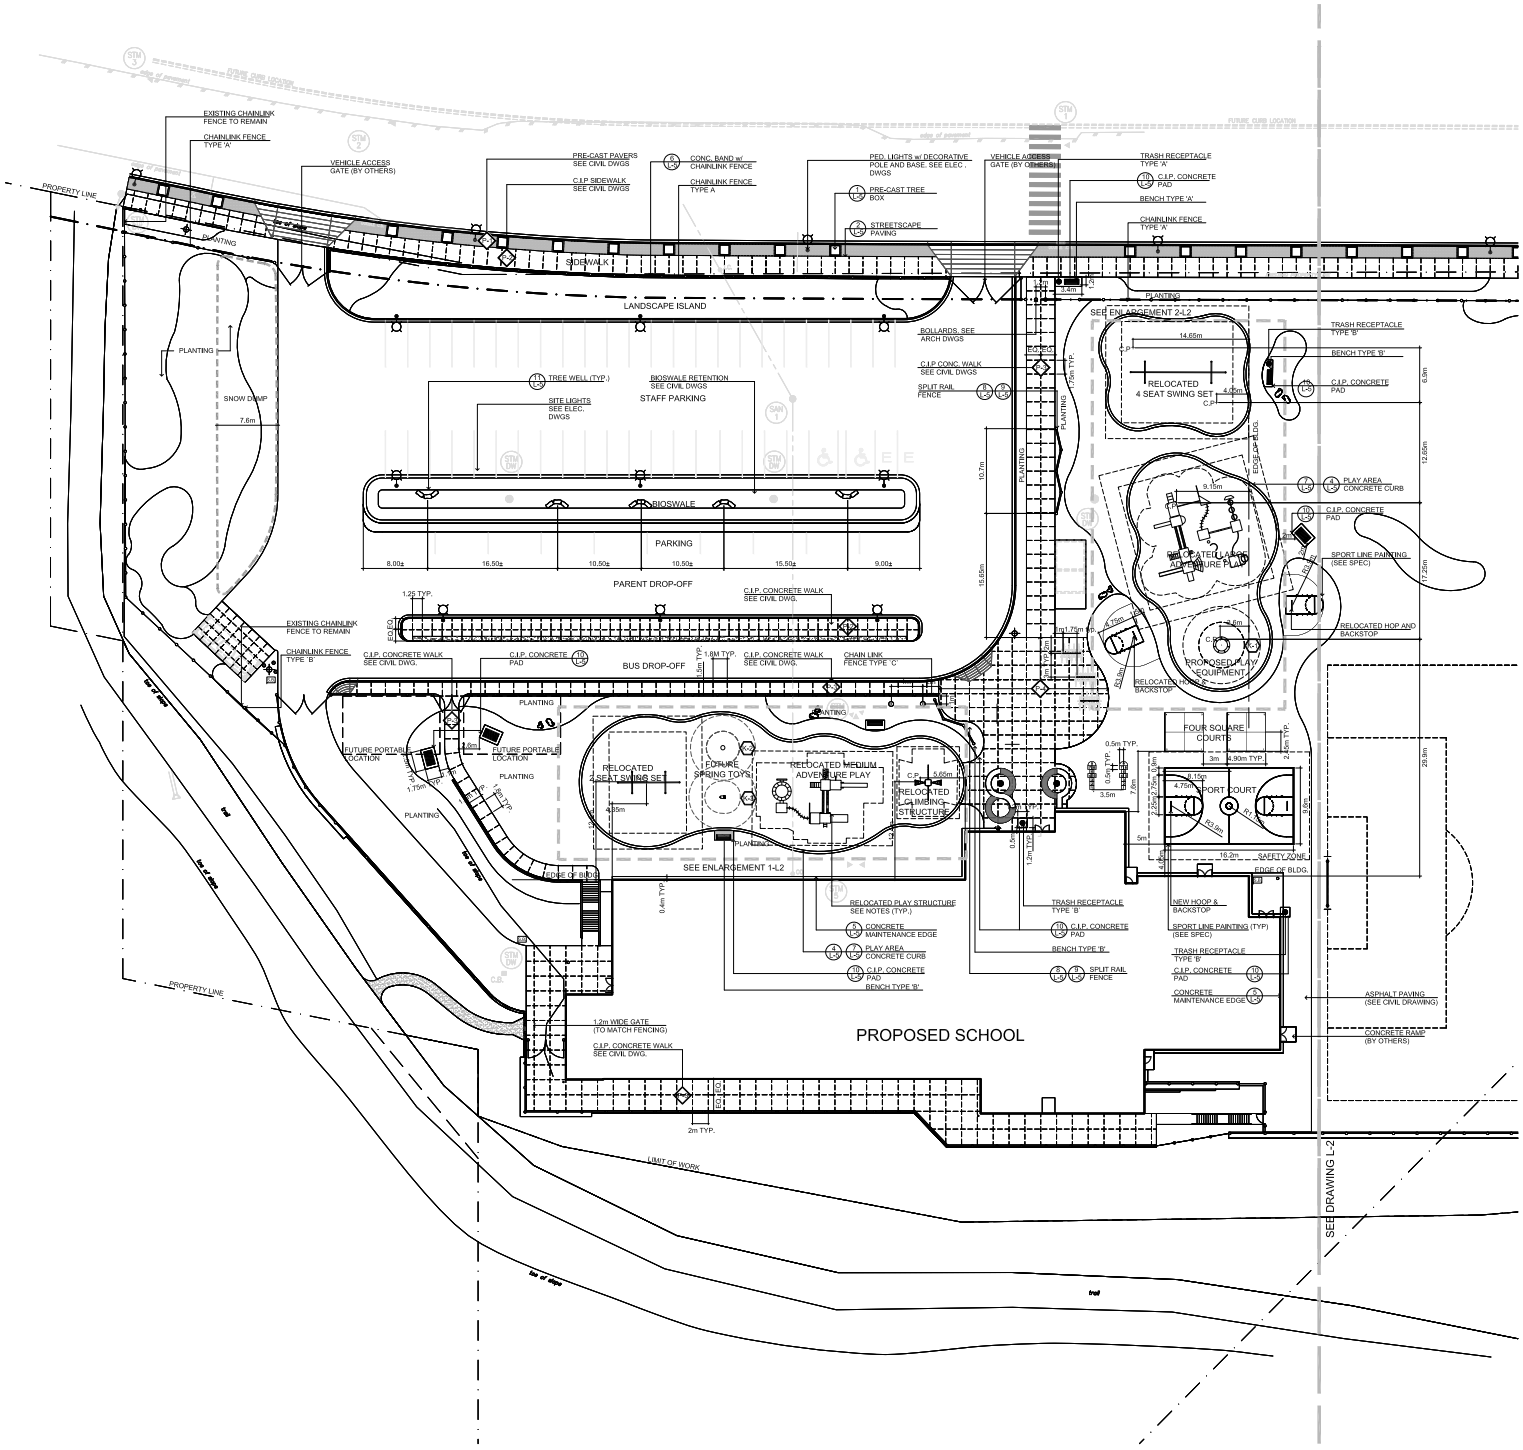

PAVING FINISH LEGEND:

- P1 — 60mm OLD COUNTRY STONE PAVERS (TYPE 1)
  COLOR: TAUPE
  PATTERN: RUNNING BOND
- P2 — C.I.P. CONCRETE
  FINISH: BROOM FINISH
  TOOLED CONTOL JOINTS (DETAIL 4, L-5)
- P3 — C.I.P. CONCRETE ENTRANCE WALK
  COLOR: NATURAL
  FINISH: LIGHT SAND BLAST
  SEALER: SEMI-GLOSS WITH NON SLIP SEALER
  SAW-CUT CONTOL JOINTS (DETAIL 3, L-5)
- P4 — C.I.P. CONCRETE ENTRANCE WALK
  COLOR: CHARCOAL
  FINISH: EXPOSED AGGREGATE
  SAW-CUT CONTOL JOINTS (DETAIL 3, L-5)

SITE FURNISHINGS LEGEND:

- (A) BENCH 1 (STREETSCAPE)
  TYPE: MAGLIN MLBS20W, WITH 2 SKATEBOARD DETERENTS
  COLOR: BLACK POWDER COATED HARDWARE
  SUPPLIER: (MAGLIN)
  1 (800) 716-6506
- (A) WASTE RECEPTACLE 1 (STREETSCAPE)
  TYPE: MLW R400W-20, WITH METAL LID OPTION
  COLOR: BLACK POWDER COATED HARDWARE
  SUPPLIER: (MAGLIN)
  1 (800) 716-6506
- (B) BENCH 2 (SCHOOL YARD)
  TYPE: CBNA-S-102
  COLOR: POWDER COATED VS BLUE
  SUPPLIER: VICTOR STANLEY
  1 (301) 855-8300
- (B) WASTE RECEPTACLE 2 (SCHOOL YARD)
  TYPE: GST-32, WITH CONVEX LID WITH SELF CLOSING DOOR
  COLOR: POWDER COATED VS RED
  SUPPLIER: VICTOR STANLEY
  1 (301) 855-8300
- BICYCLE RACKS
  TYPE: RR4H-87
  COLOR: YELLOW POWDER COATED
  SUPPLIER: DERO
  1 (800) 298-4915
  (INSTALL AS PER MANUFACTURERS SPECS.)
- BICYCLE RACKS
  TYPE: RR5H-111
  COLOR: YELLOW POWDER COATED
  SUPPLIER: DERO
  1 (800) 298-4915
  (INSTALL AS PER MANUFACTURERS SPECS.)
- BOLLARD
  TYPE: MAGLIN MTB100,
  COLOR: BLACK POWDER COATED HARDWARE
  SUPPLIER: (MAGLIN)
  1 (800) 716-6506
- GOAL POSTS
  TYPE: MINOR SOCCER POLES
  COLOR: WHITE POWDER COATED HARDWARE
  SUPPLIER: CUSTOM PARK AND LEISURE LTD.
  403-569-8190
  SUPPLY & INSTALL BY S.D.22
- RELOCATED FLAGPOLES
- RELOCATED CONCRETE PICNIC TABLES
- GRANITE BOULDERS
  +/- 1m X 0.5m (1/3 BURIED)
- SAND BOX SUPPLIED BY OWNER

FENCING LEGEND:

- TYPE 'A' — 1.8m HEIGHT, 6 GUAGE BLACK VINYL CHAIN LINK FENCE
- TYPE 'B' — 1.8m HEIGHT, 6 GUAGE GALVANIZED CHAIN LINK FENCE
- TYPE 'C' — 1.2m HEIGHT, 9 GUAGE BLACK VINYL CHAIN LINK FENCE

PLAY EQUIPMENT LEGEND:

- PROPOSED PLAY EQUIPMENT
  TYPE: KOMPAN SUPERNOVA
  MODEL NUMBER: GXY016
  SUPPLIER: RECTEC INDUSTRIES INC.
  1 (604) 940-0067
  SUPPLY & INSTALL BY S.D.22
- FUTURE PLAY EQUIPMENT
  TYPE: KOMPAN SPINNER BOWL
  MODEL NUMBER: ELE400024
  SUPPLIER: RECTEC INDUSTRIES INC.
  1 (604) 940-0067
  SUPPLY & INSTALL BY S.D.22
- FUTURE PLAY EQUIPMENT
  TYPE: KOMPAN SPEEDER
  MODEL NUMBER: ELE400019
  SUPPLIER: RECTEC INDUSTRIES INC.
  1 (604) 940-0067
  SUPPLY & INSTALL BY S.D.22

NOTES:
1. PLAYGROUND EQUIPMENT TO BE INSTALLED AS PER MANUFACTURERS ORIGINAL SPECIFICATIONS.

2. PLAY EQUIPMENT SHALL BE REMOVED, RELOCATED AND INSTALLED BY A CERTIFIED C.S.A. APPROVED PLAYGROUND INSTALLER.

3. FOLLOWING INSTALLATION PRIOR TO USE PLAYGROUND IS TO BE INSPECTED BY A CSA CERTIFIED PLAYGROUND INSTALLER

NORTH

McDonell Quiring Neumann ARCHITECTS
#102, 3301 - 24 Avenue
Vernon, British Columbia V1T 9S8
T: 250-542-1199 F: 250-542-3236 E: info@mqn.ca

site360

ISSUE	DATE
1 ISSUED FOR COORDINATION / QUANTITY SURVEYOR	SEPT. 17/08
2 ISSUED FOR TENDER (INFORMATION)	APR. 14/09

PROJECT TITLE
COLDSTREAM ELEMENTARY SCHOOL
SCHOOL DISTRICT #22

DRAWING TITLE
LAYOUT, MATERIALS & REFERENCE PLAN (WEST)

PROJECT: 168--0364
SCALE: 1:250 METRIC
DRAWN BY: DBJ
DRAWING: L-1

1 OF 5

X:\168\ISSUES\DRAWINGS\02-CURRENT\168-0364_L1-L3-LAYOUT_REF.DWG